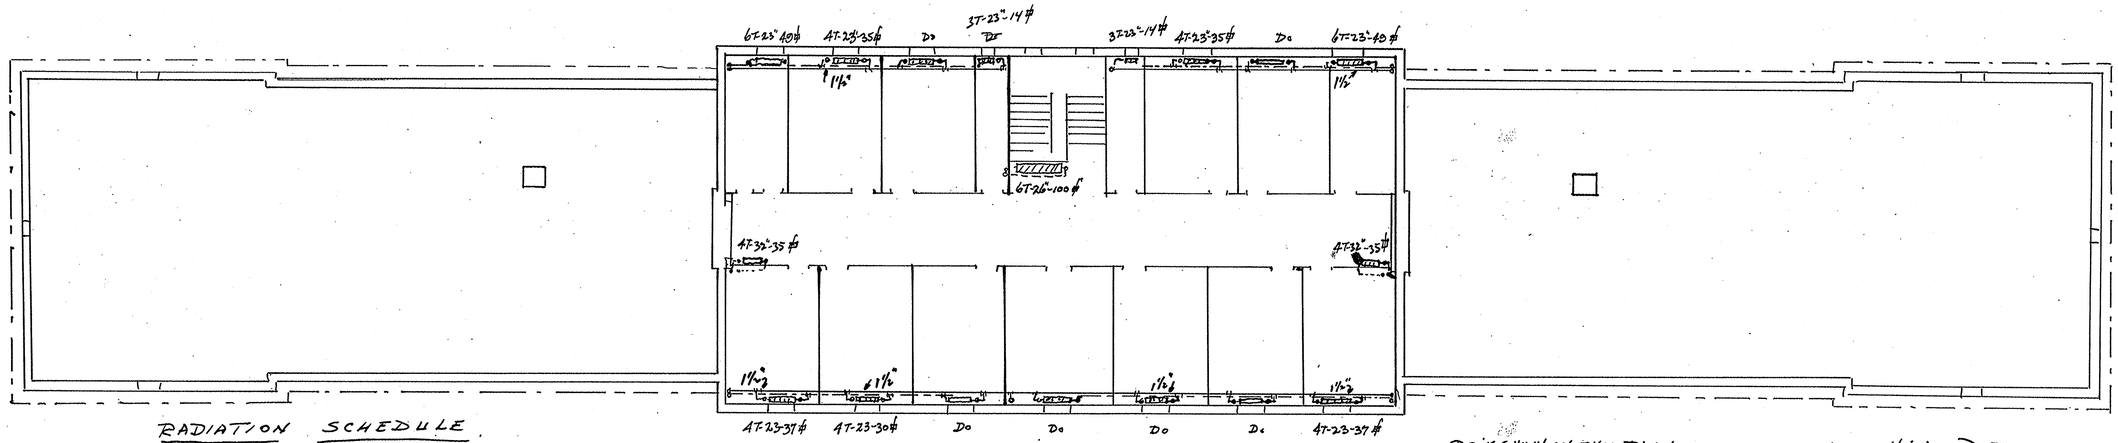

THIRD FLOOR PLAN
SCALE ⅛"=1'-0"

RADIATION		SCHEDULE
Basement	12 Radiators	707 #
First Fl.	54 "	1459 #
Second Fl.	51 "	1393 #
Third Fl.	19 "	661 #

PIPING SHOWN ON THIS PLAN IS AT CEILING BELOW

Story Height Data

Fin. Base. Floor To Fin. 1st Fl.	9'-4"
Fin. 1st Floor To Fin. 2nd Floor.	10'-1"
Fin. 2nd Floor To Fin. 3rd Floor	10'-1"
3rd Floor To 3rd Floor Ceiling	9'-0"

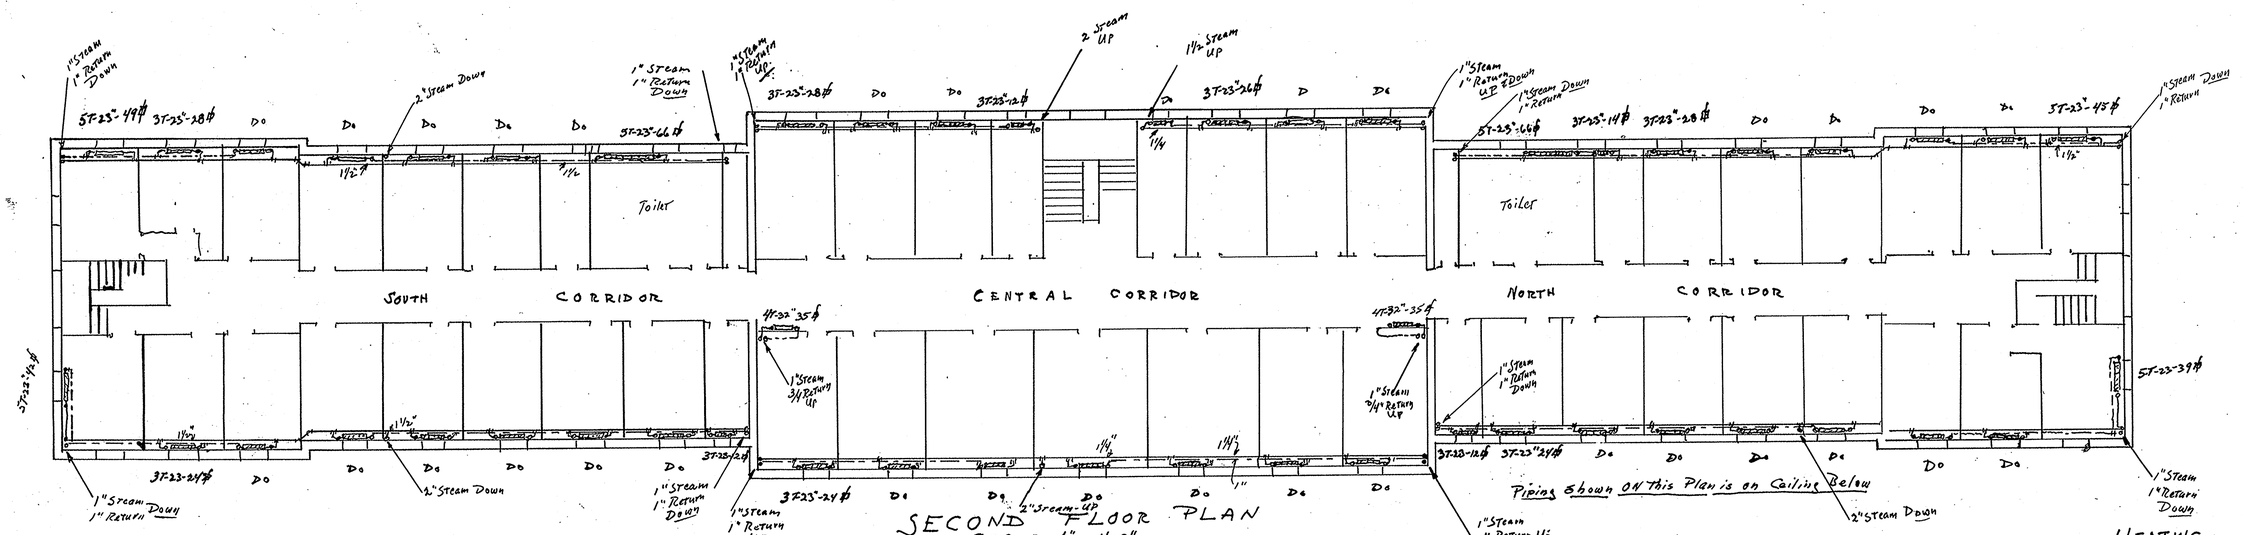

SECOND FLOOR PLAN
SCALE ⅛" = 1'-0"

HEATING
NORWALK HALL

THE FAIRFIELD STATE HOSPITAL
NEWTOWN, CONN.